

project,
CEDAR LANE RESIDENCE

client,
OKAFOR FAMILY

location,
BOULDER, COLORADO

Project No. 2020-031

**UTILITY & EROSION
CONTROL PLAN**

key plan

issued,

revision,

drawn,

TBM

checked,

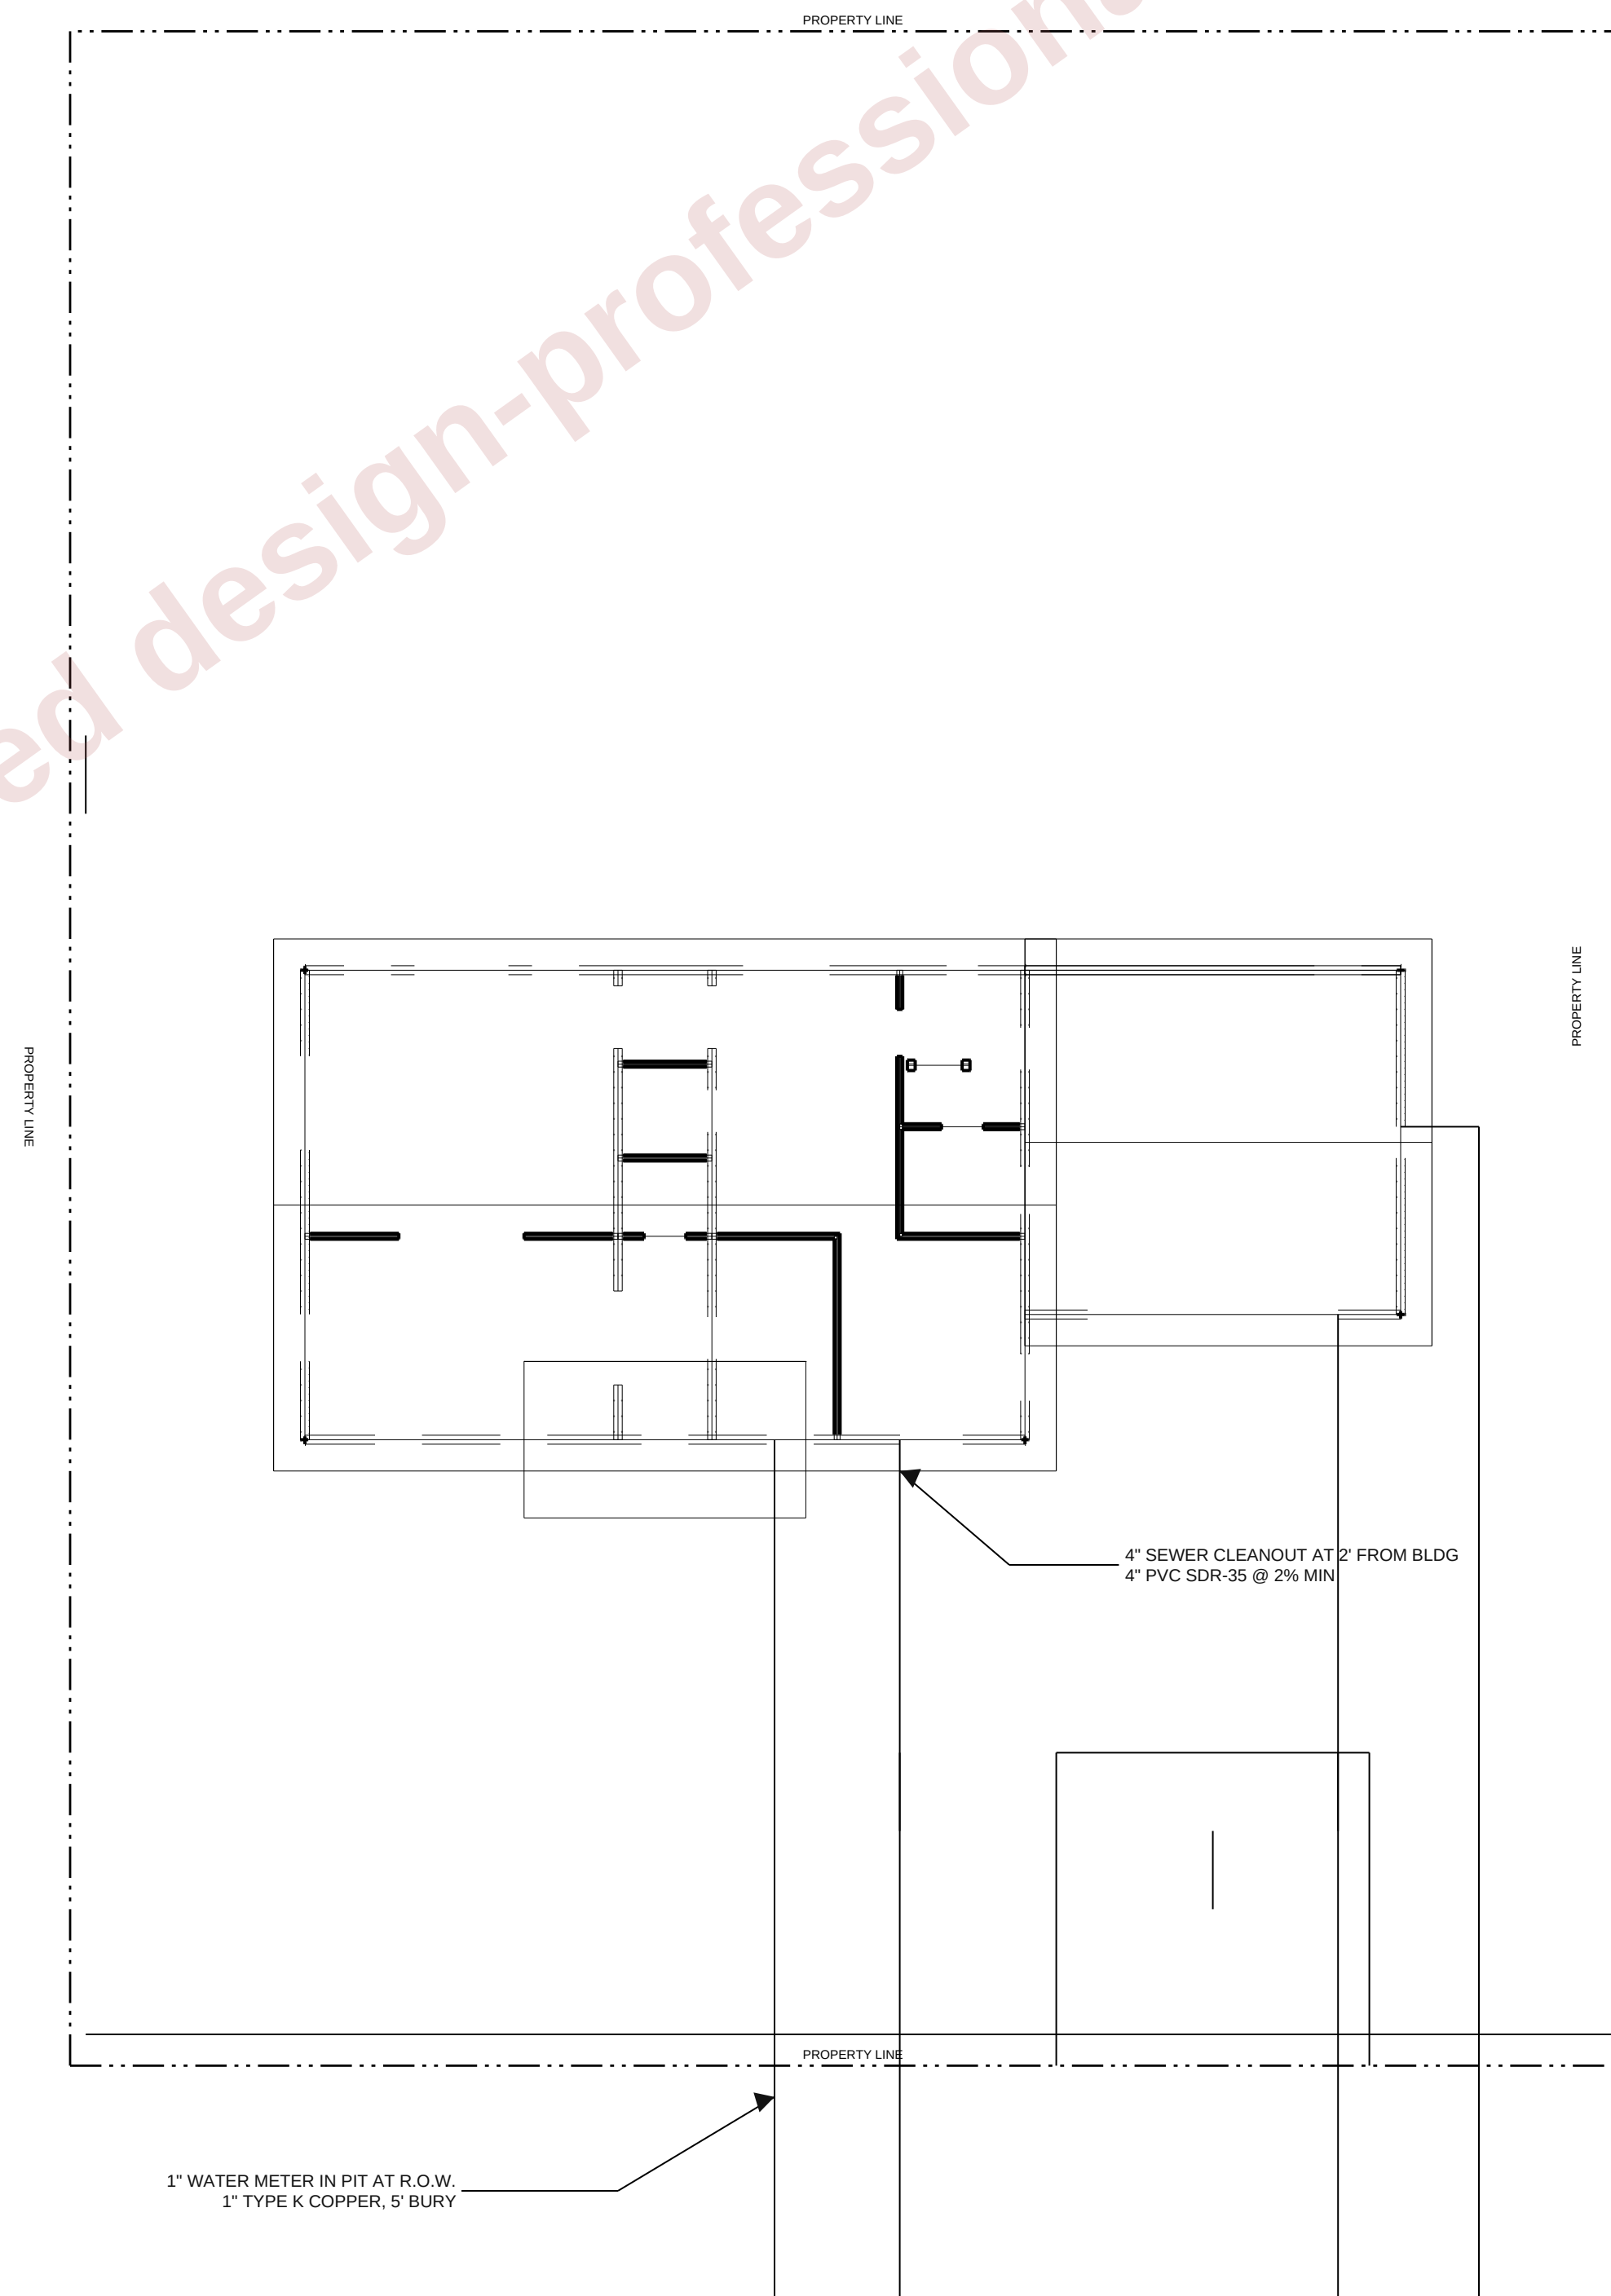
F.S.

scale,

1"=20'-0"

sheet,

C3.00

**UTILITY & EROSION CONTROL LEGEND**

	W — WATER SERVICE
	SS — SANITARY SEWER
	G — GAS
	E — ELECTRIC (UG)
	SILT FENCE
	STABILIZED CONSTRUCTION ENTRANCE

EROSION CONTROL NOTES

1. INSTALL SILT FENCE BEFORE GRADING; MAINTAIN UNTIL FINAL STABILIZATION.
2. STOCKPILES COVERED; INLET PROTECTION AT DOWNSTREAM CURB INLET.
3. DISTURBED AREA 0.28 AC — CITY STORMWATER PERMIT REQUIRED.

