

project,
CEDAR LANE RESIDENCE

client,
OKAFOR FAMILY

location,
BOULDER, COLORADO

Project No. 2025-031

SECOND FLOOR

FRAMING PLAN

key plan

issued,

revision,

drawn,

TBM

checked,


F.S.

scale,

1/4"=1'-0"

sheet,

S3.02

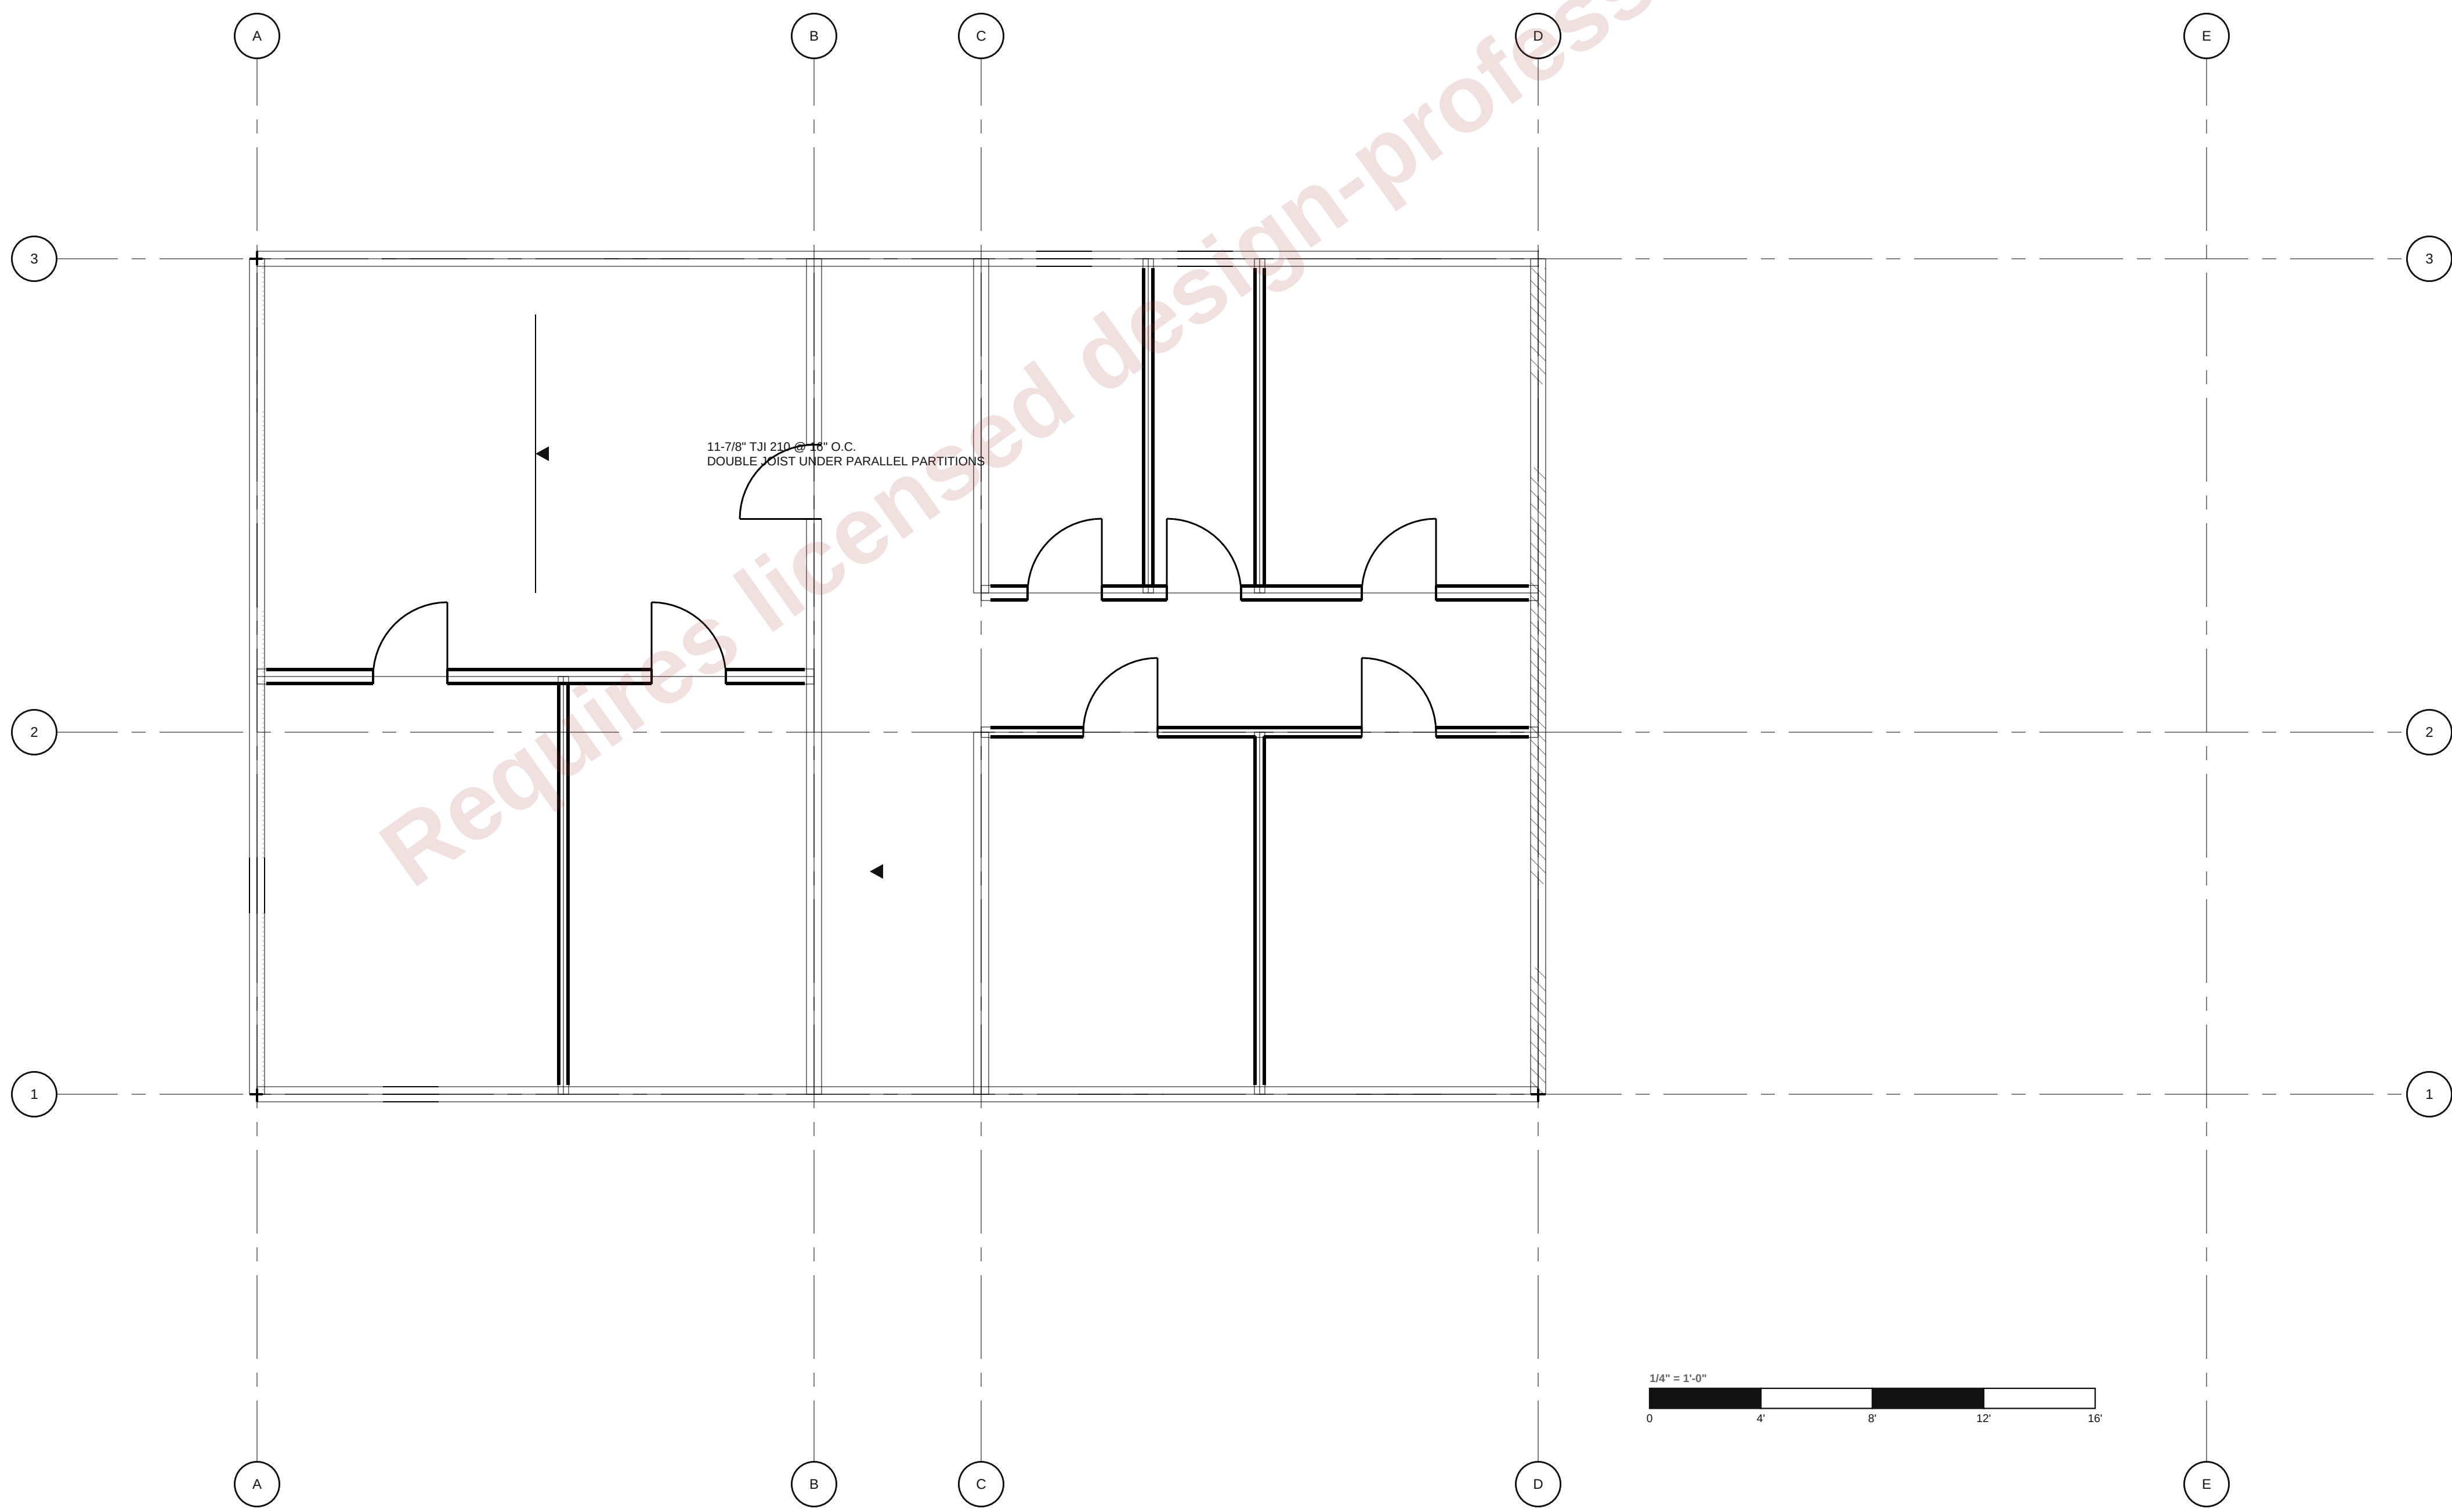

STAIR OPENING 3'-8" x 13'-6"
(2) 1-3/4x11-7/8 LVL HEADER & TRIMMERS