


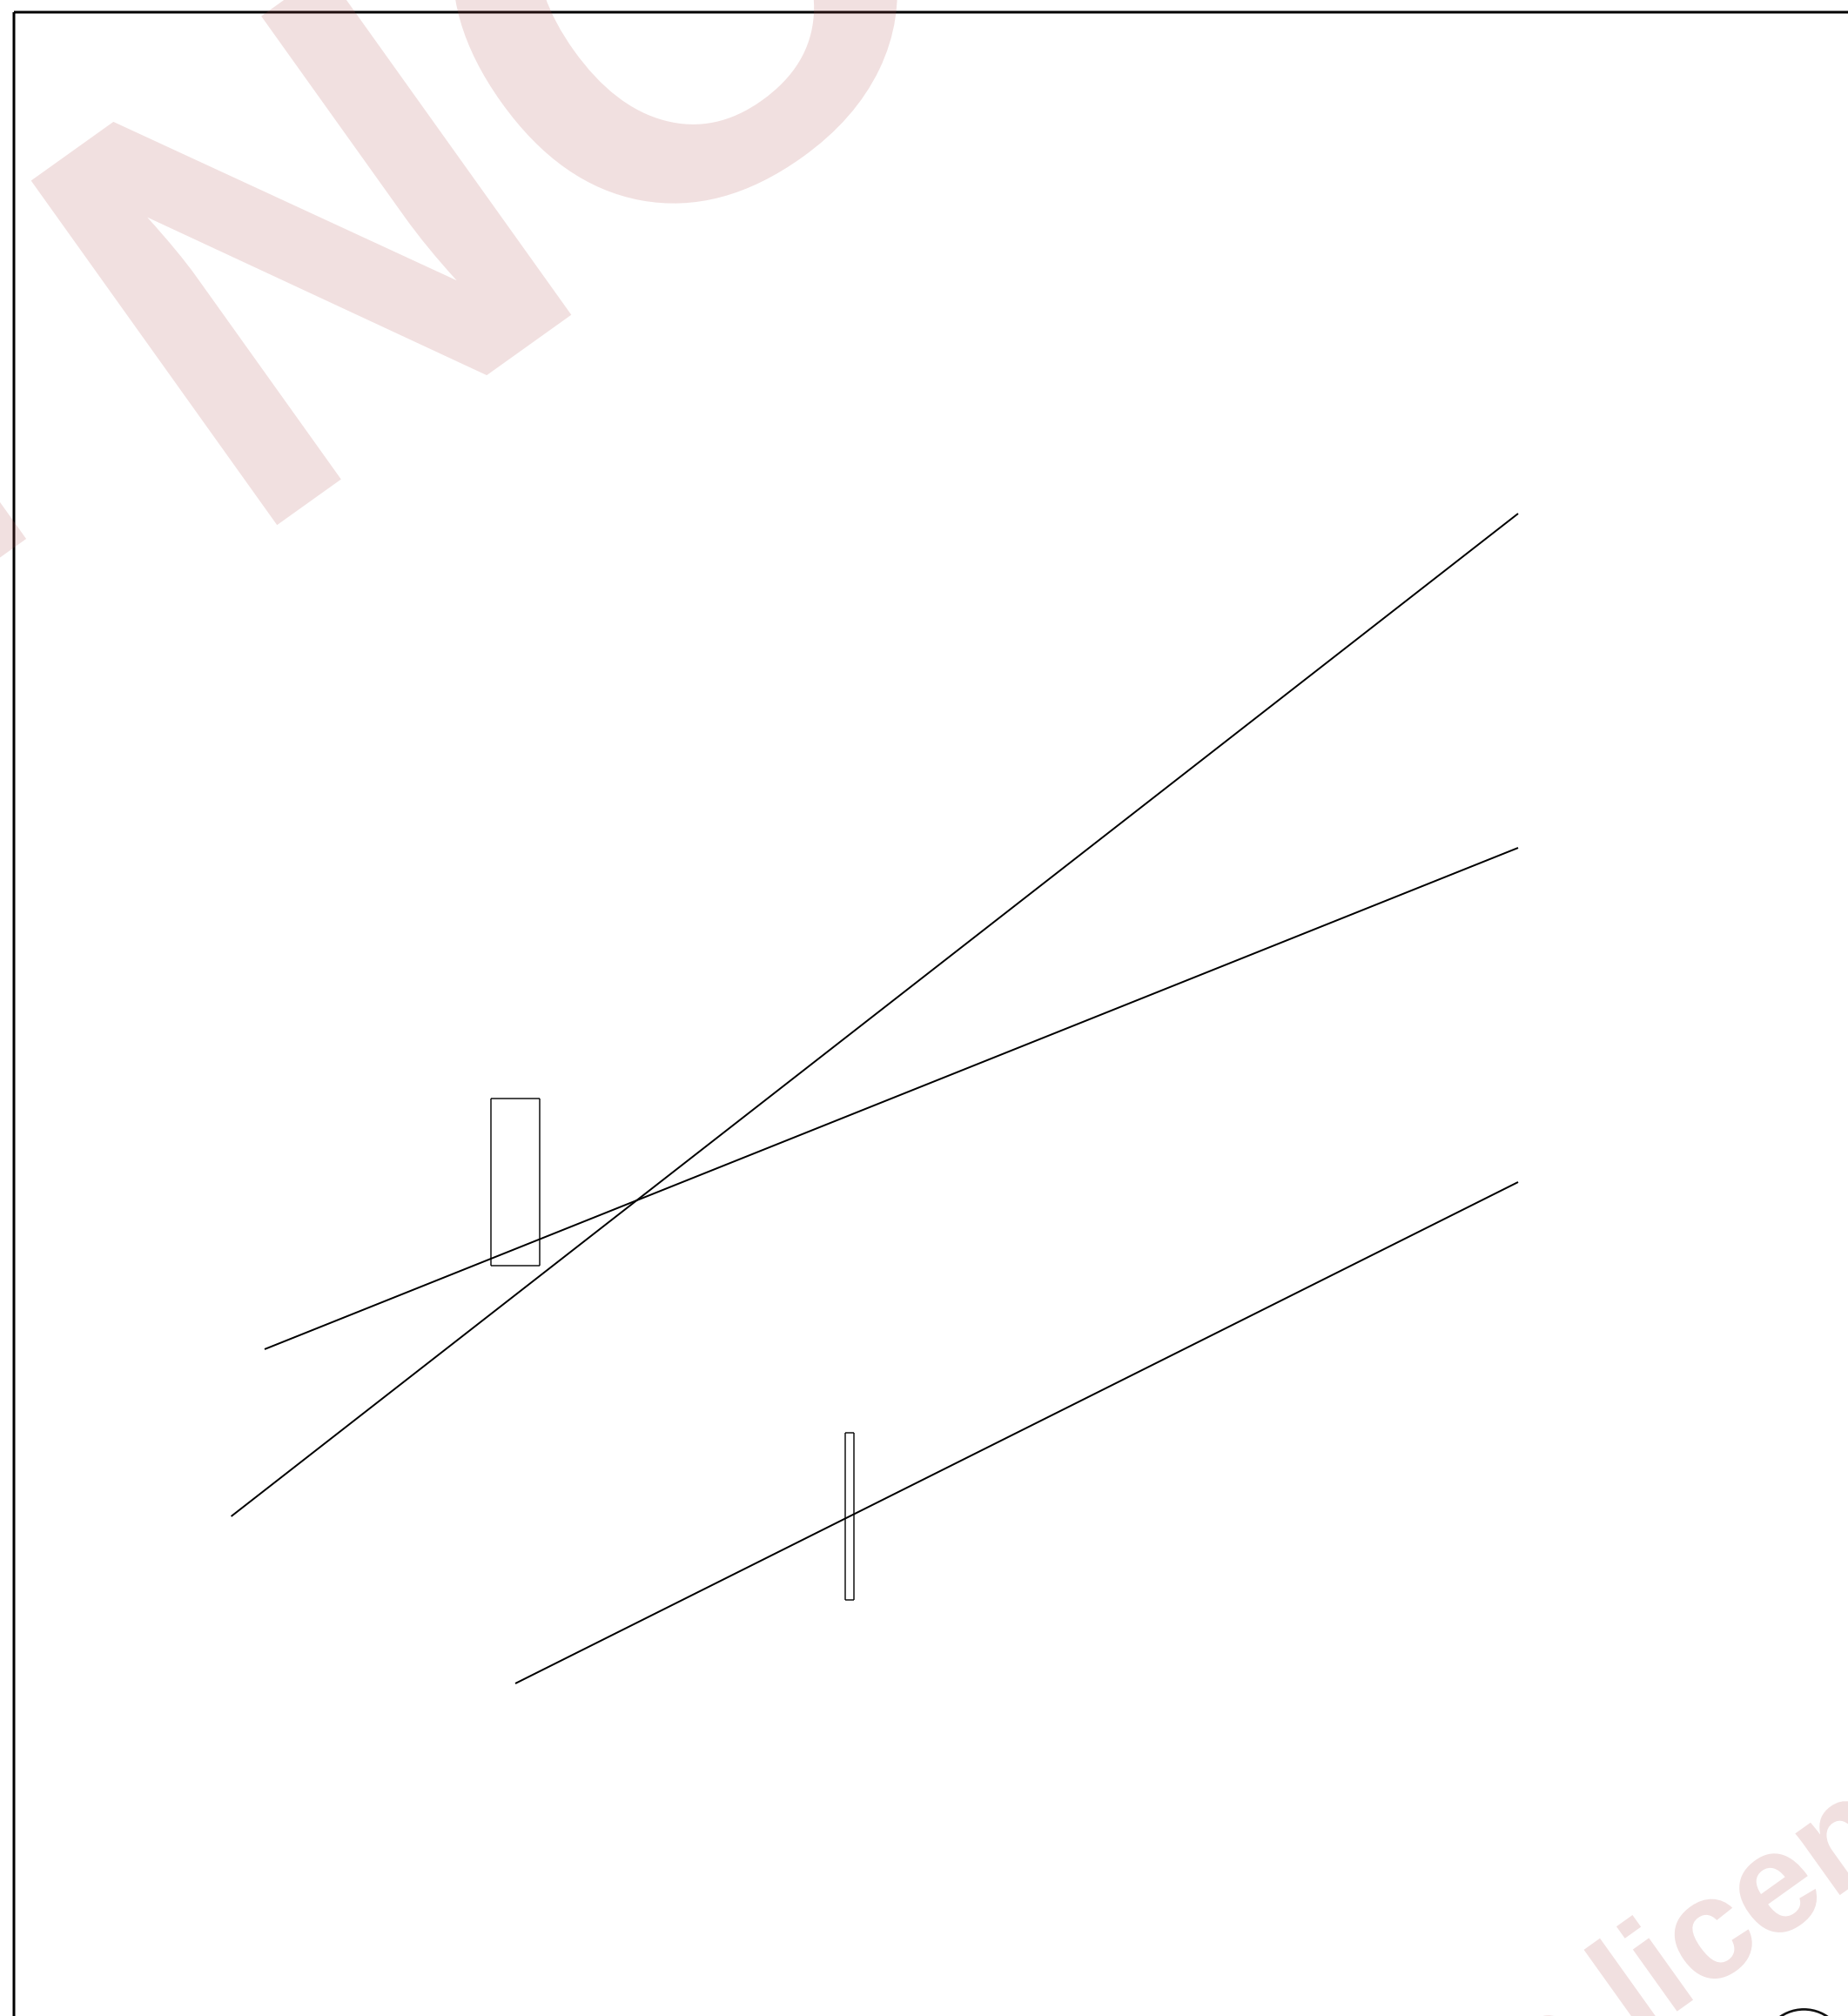


EAVE DETAIL

Scale: 3" = 1'-0"

1

A7.01

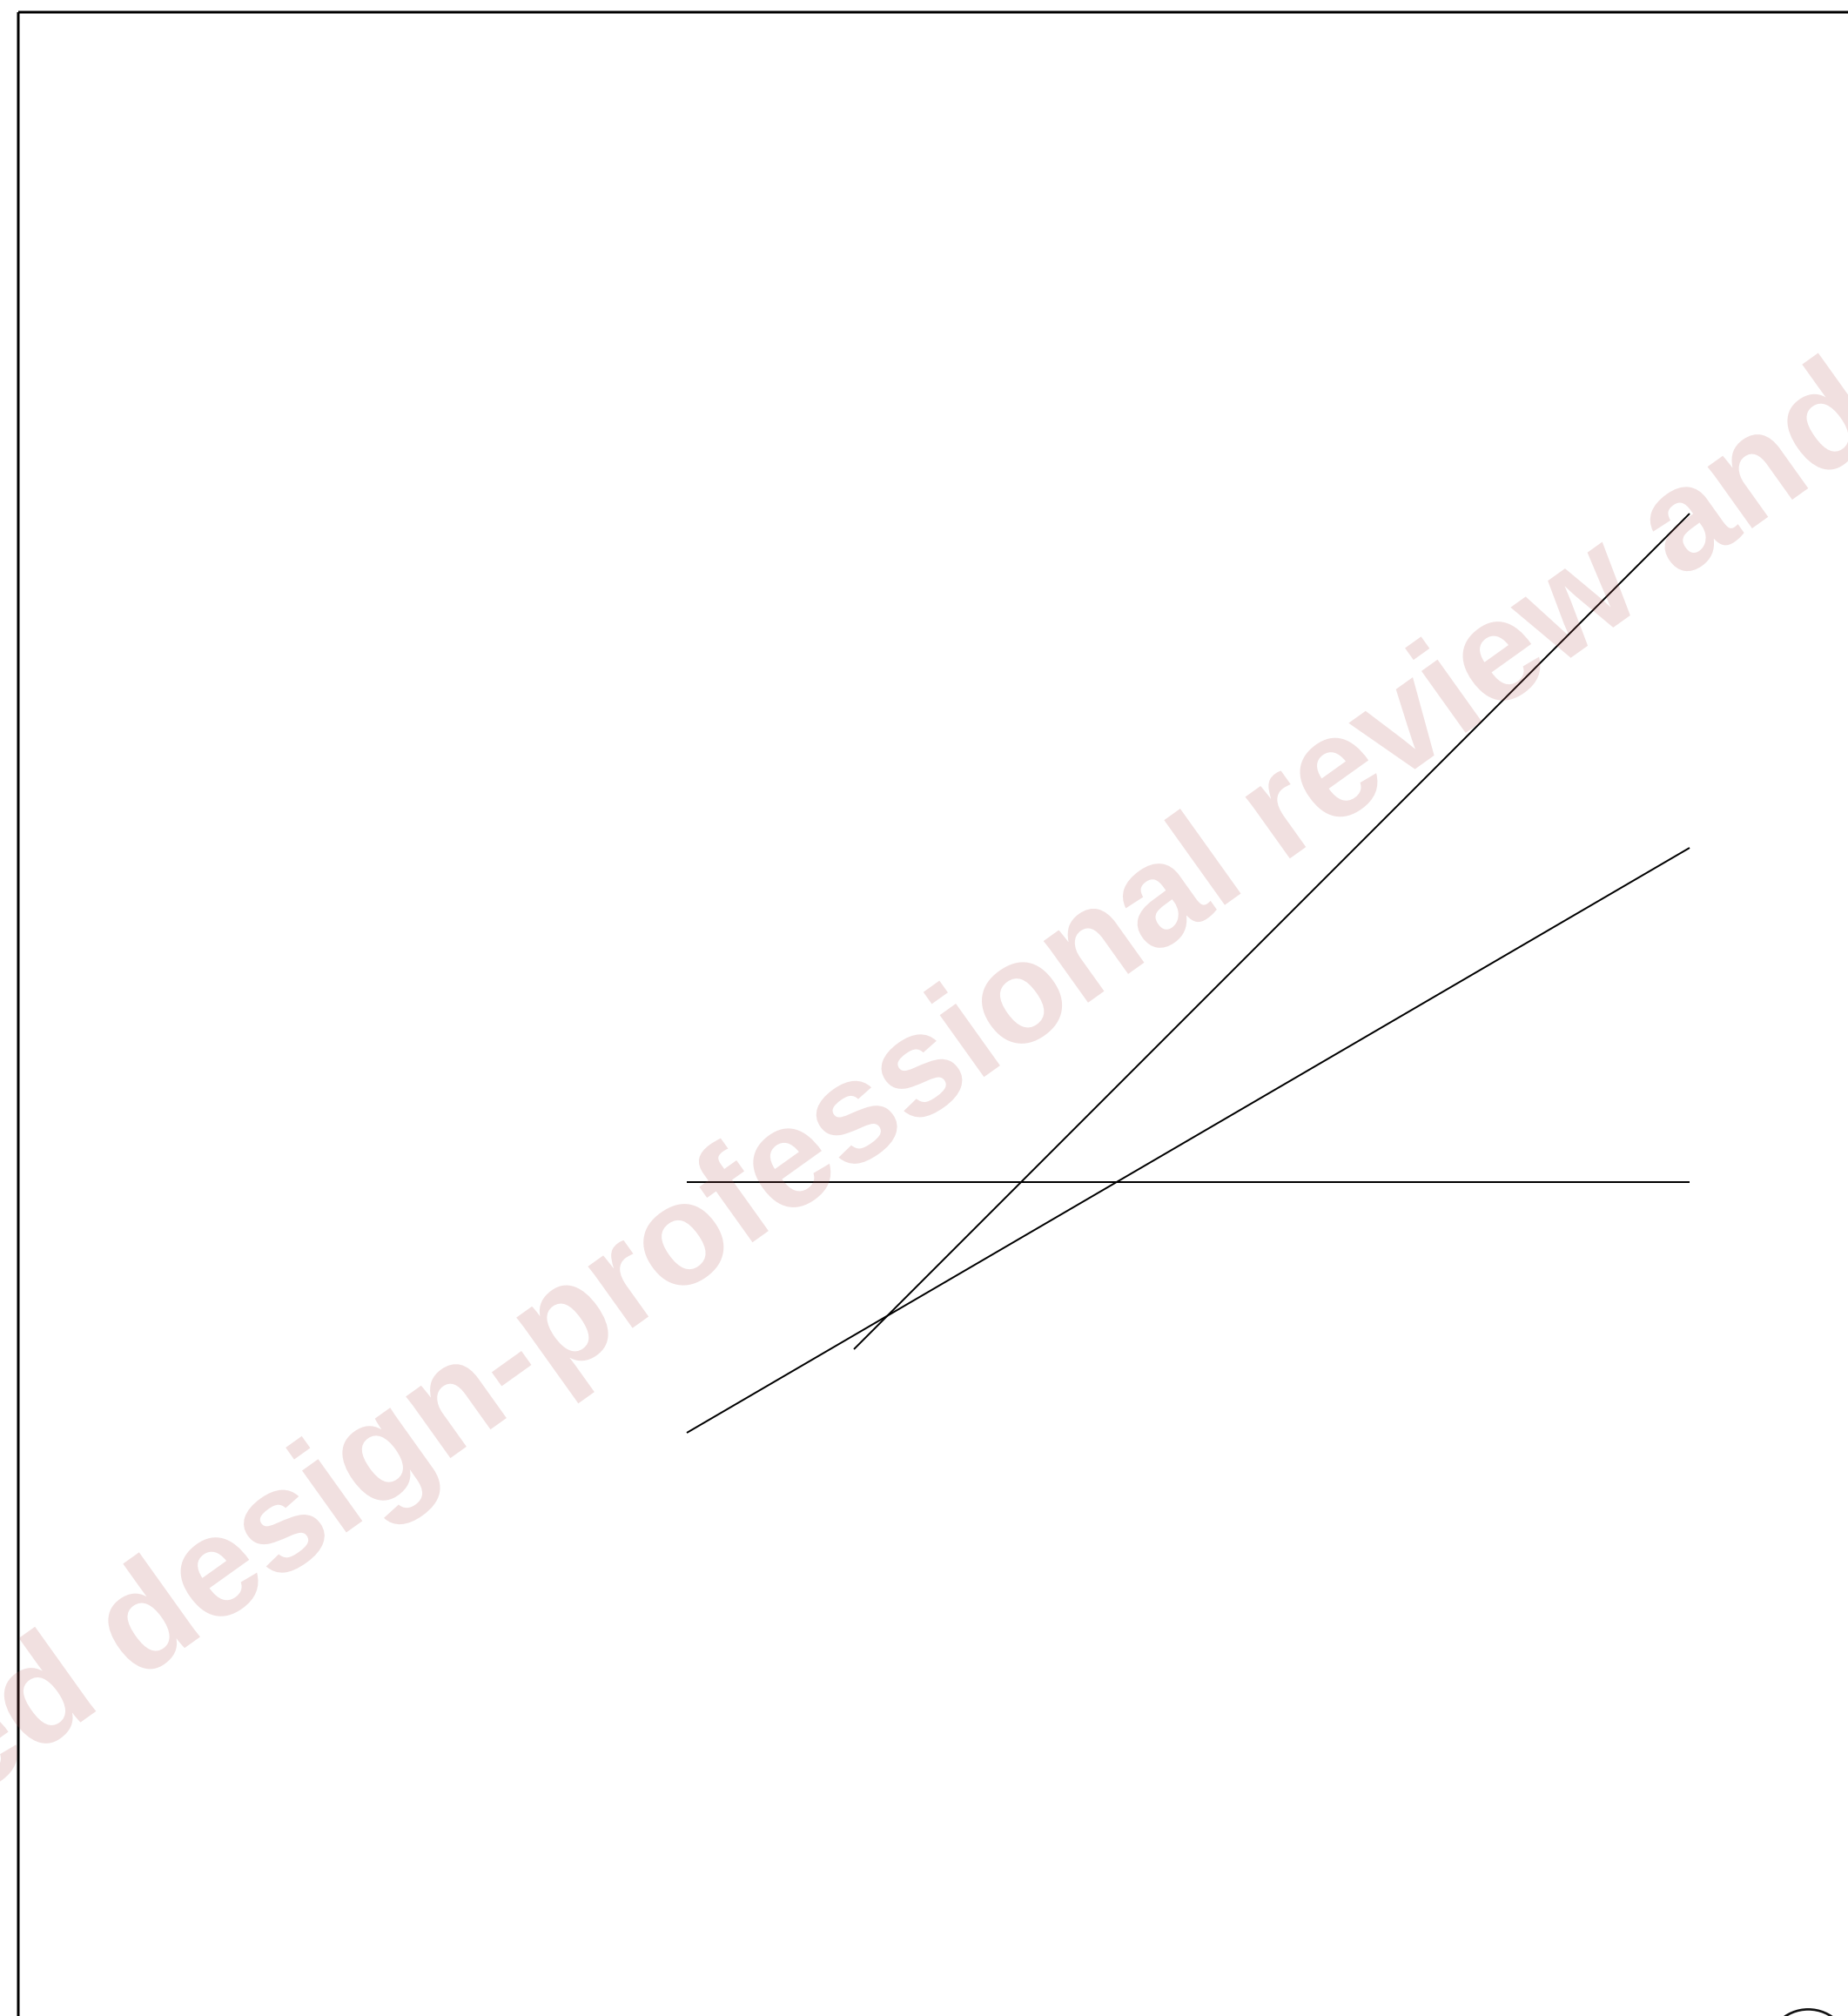


FOUNDATION / SLAB EDGE

Scale: 3" = 1'-0"

2

A7.01

 


WINDOW HEAD / JAMB / SILL

Scale: 3" = 1'-0"

3

A7.01

 


RAKE DETAIL

Scale: 3" = 1'-0"

4

A7.01

 


ROOF / WALL FLASHING

Scale: 3" = 1'-0"

5

A7.01

 

INTERIOR PARTITION @ FLOOR

Scale: 3" = 1'-0"

6

A7.01

2x SUB-FASCIA, 1/8" RAKE BOARD
GABLE END VENT — SEE A1.03KICK-OUT FLASHING AT EAVE / WALL
STEP FLASHING 4" MIN LAPP.T. BOTTOM PLATE ON CONC.
ACOUSTIC SEALANT BOTH SIDES