

project,
CEDAR LANE RESIDENCE

client,
OKAFOR FAMILY

location,
BOULDER, COLORADO

Project No. 2020-031

STRUCTURAL SECTIONS

& DETAILS

key plan

issued,

revision,

drawn,

TBM

checked,

F.S.

scale,

1"=1'-0"

sheet,

S4.01




TYPICAL FOOTING & STEM WALL
Scale: 3/4" = 1'-0"

1
S4.01




INTERIOR PIER FOOTING
Scale: 3/4" = 1'-0"

2
S4.01




GARAGE PORTAL FRAME (PFH)
Scale: 1/2" = 1'-0"

3
S4.01




FLOOR FRAMING @ BEARING WALL
Scale: 3/4" = 1'-0"

4
S4.01



TRUSS BEARING @ EXTERIOR WALL
Scale: 3/4" = 1'-0"

5
S4.01



STAIR OPENING FRAMING
Scale: 1/2" = 1'-0"

6
S4.01